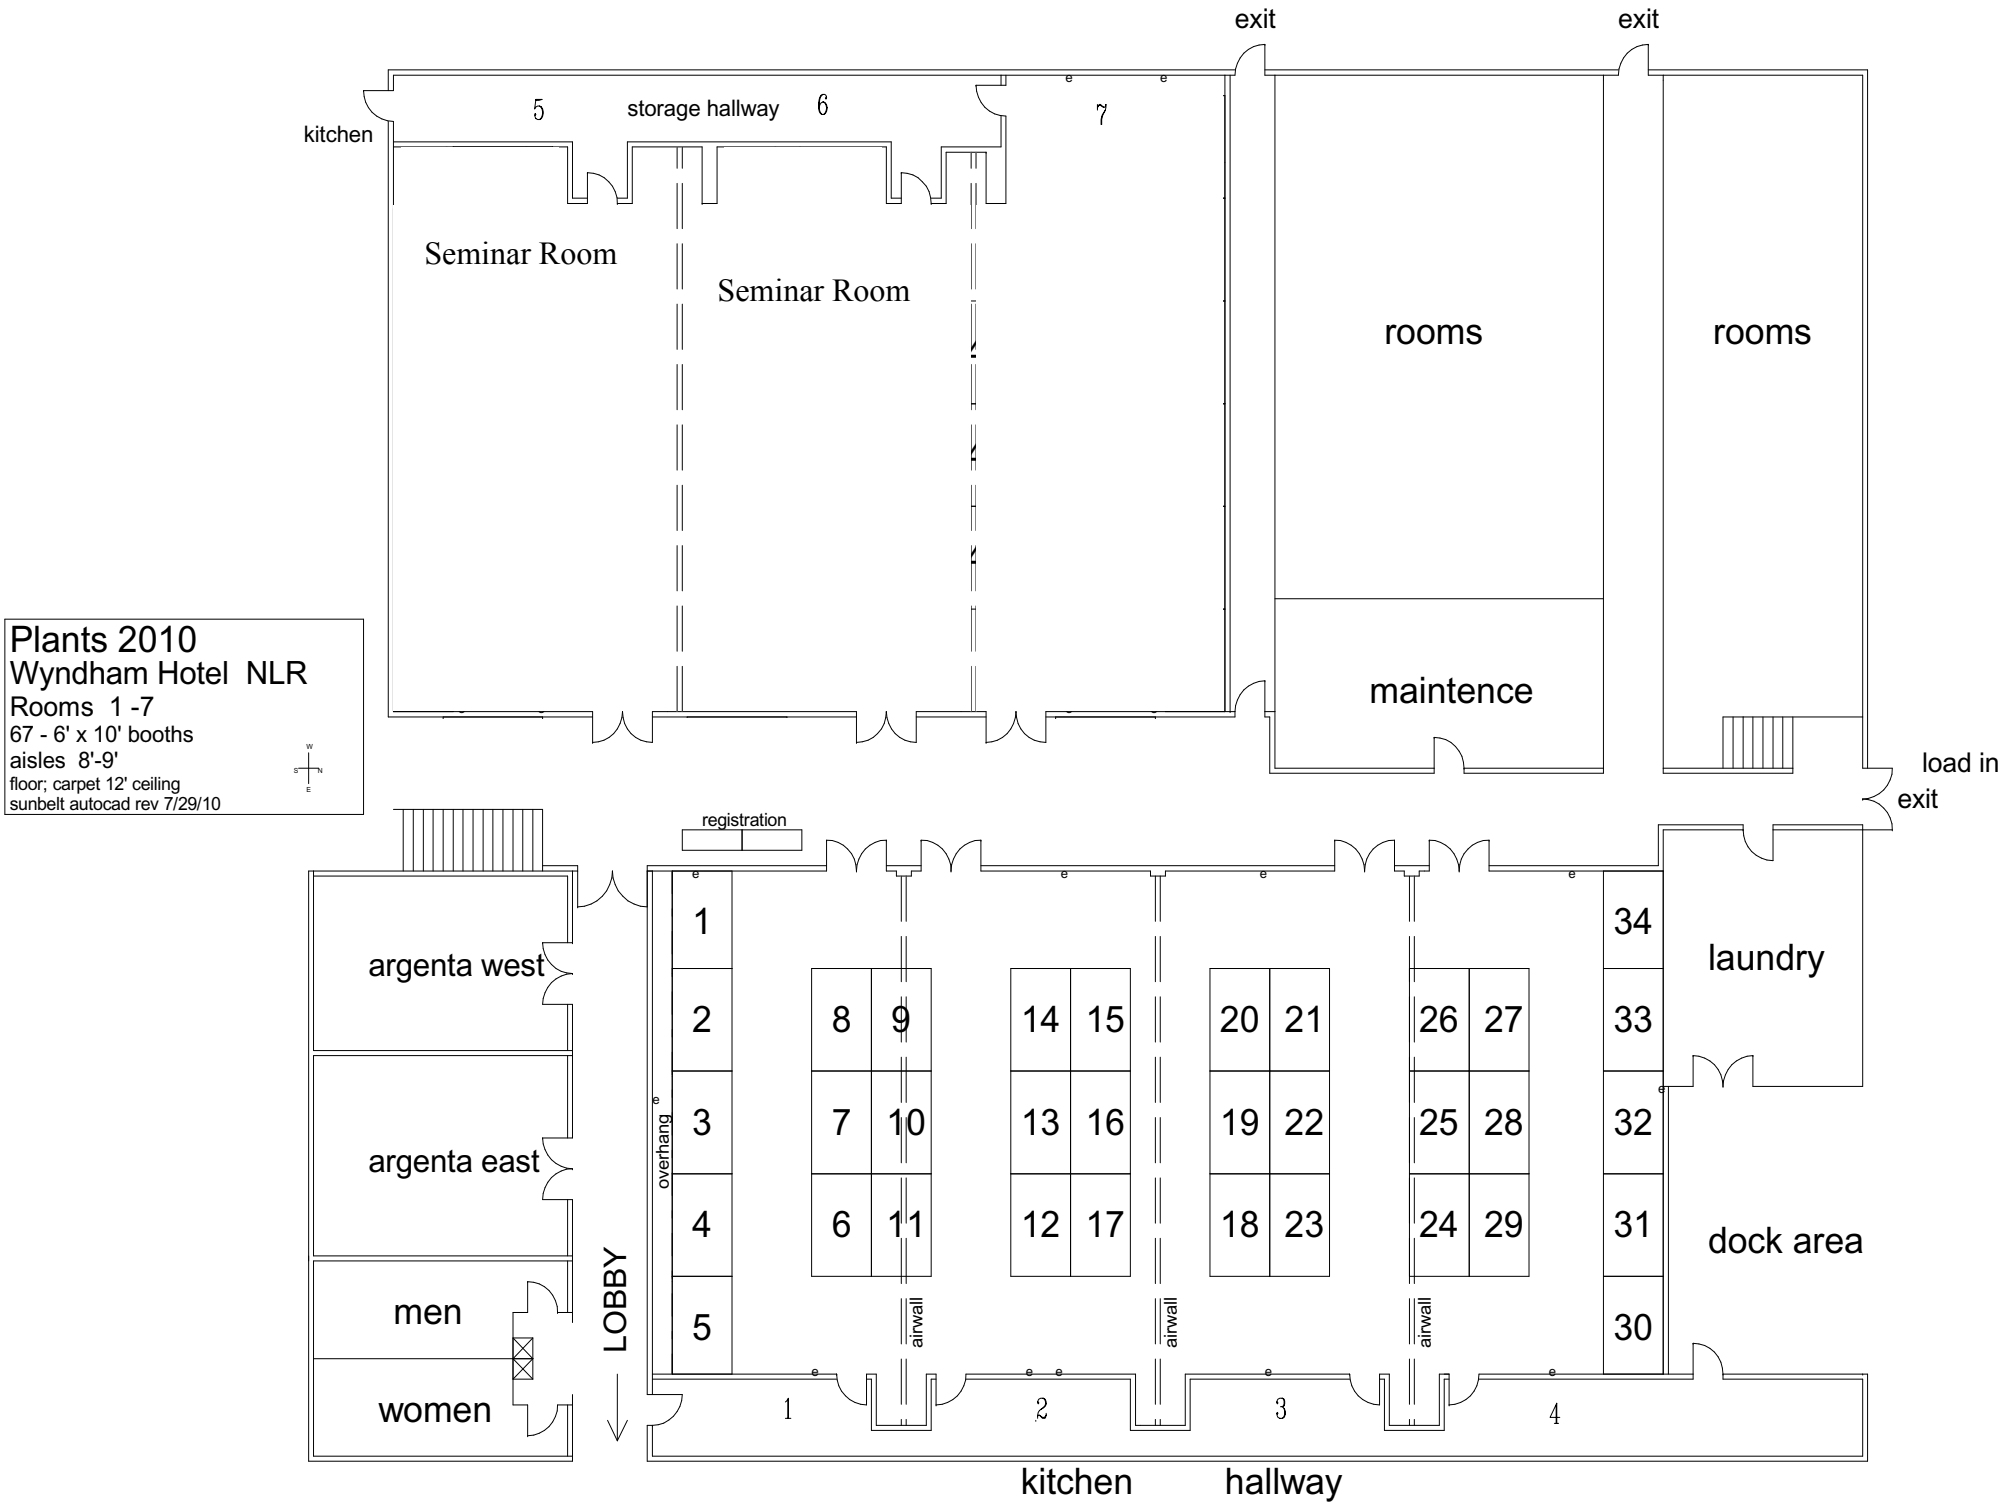
Plants 2010
Wyndham Hotel NLR
Rooms 1 -7
67 - 6' x 10' booths
aisles 8'-9'
floor; carpet 12' ceiling
sunbelt autocad rev 7/29/10
kitchen
5
storage hallway
6
7
exit
exit
Seminar Room
Seminar Room
rooms
rooms
maintence
load in
exit
registration
argenta west
argenta east
men
women
LOBBY
overhang
airwall
airwall
airwall
1
2
3
4
5
8
9
7
10
6
11
14
15
13
16
12
17
20
21
19
22
18
23
26
27
25
28
24
29
34
33
32
31
30
laundry
dock area
1
2
3
4
kitchen
hallway